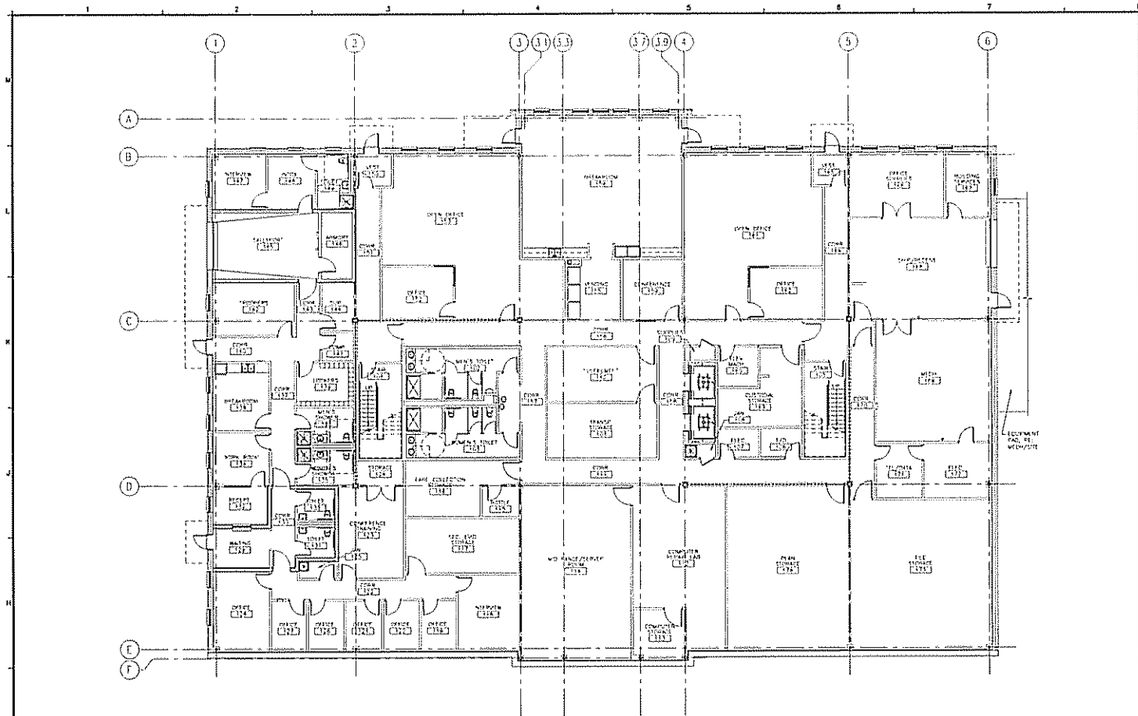

G1	FIRST FLOOR PLAN
1/16" = 1'-0"	-

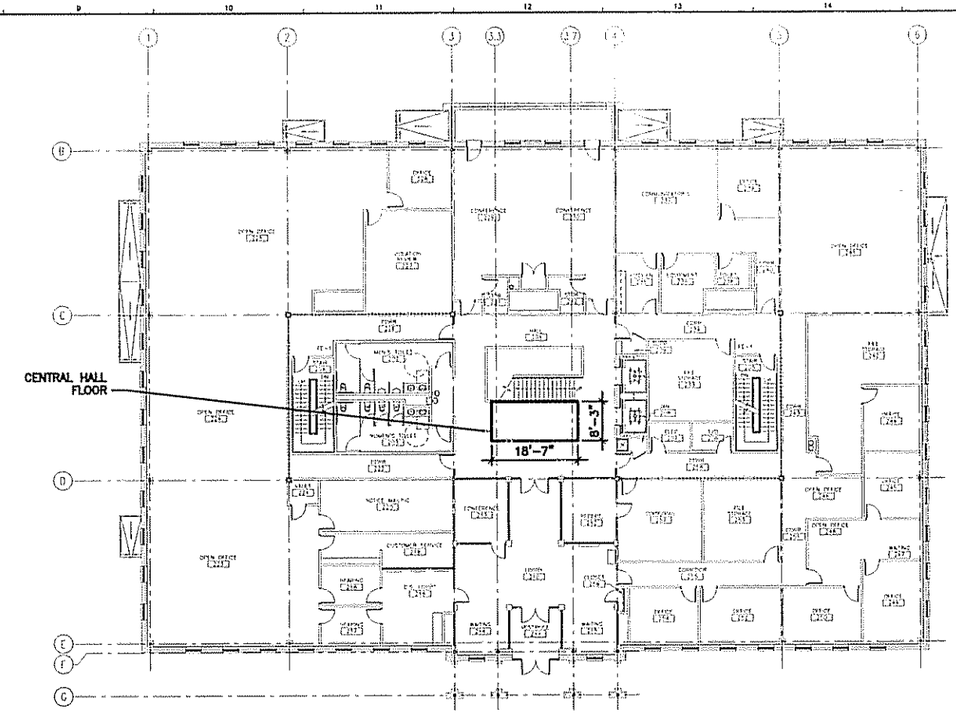

G8	SECOND FLOOR PLAN
1/16" = 1'-0"	-

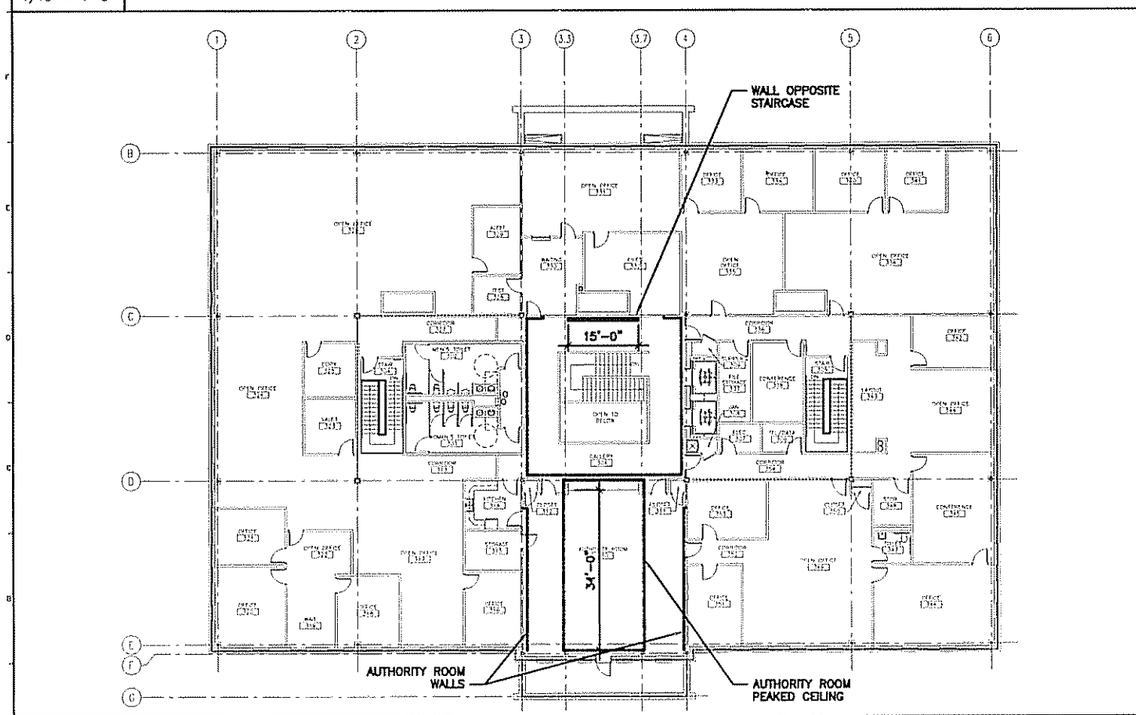

A1	THIRD FLOOR PLAN
1/16" = 1'-0"	-

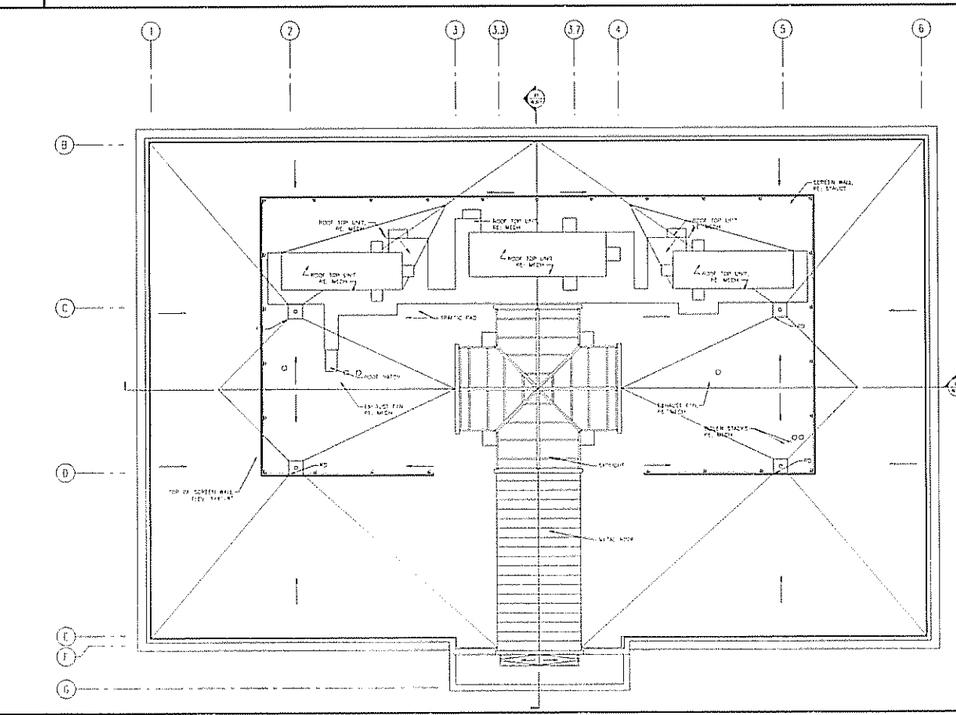

A8	ROOF PLAN
1/16" = 1'-0"	-

SMRT
ARCHITECTURE ENGINEERING PLANNING
SMRT
144 Fore Street / P.O. Box 618
Portland, Maine 04104
tel. (207) 772-3846
fax. (207) 772-1070

PROJECT NORTH
MAG. NORTH

PROJECT TITLE:
MAINE TURNPIKE AUTHORITY
ADMINISTRATION BUILDING
PORTLAND, MAINE

CURRENT ISSUE STATUS:
REVIEW
1-30-07

REV	DESCRIPTION	DATE

GRAPHIC SCALE: 0" 1"

SCALE:	AS NOTED
PROJECT MANAGER:	SLB
JC/DRAWN BY:	TCM/TCM
A/E OF RECORD:	SLB
CAD FILE:	AE1.1-06016
PROJECT NO:	06016
DATE:	
SHEET TITLE:	PLANS
SHEET No.	A1.1

PROGRESS PRINT

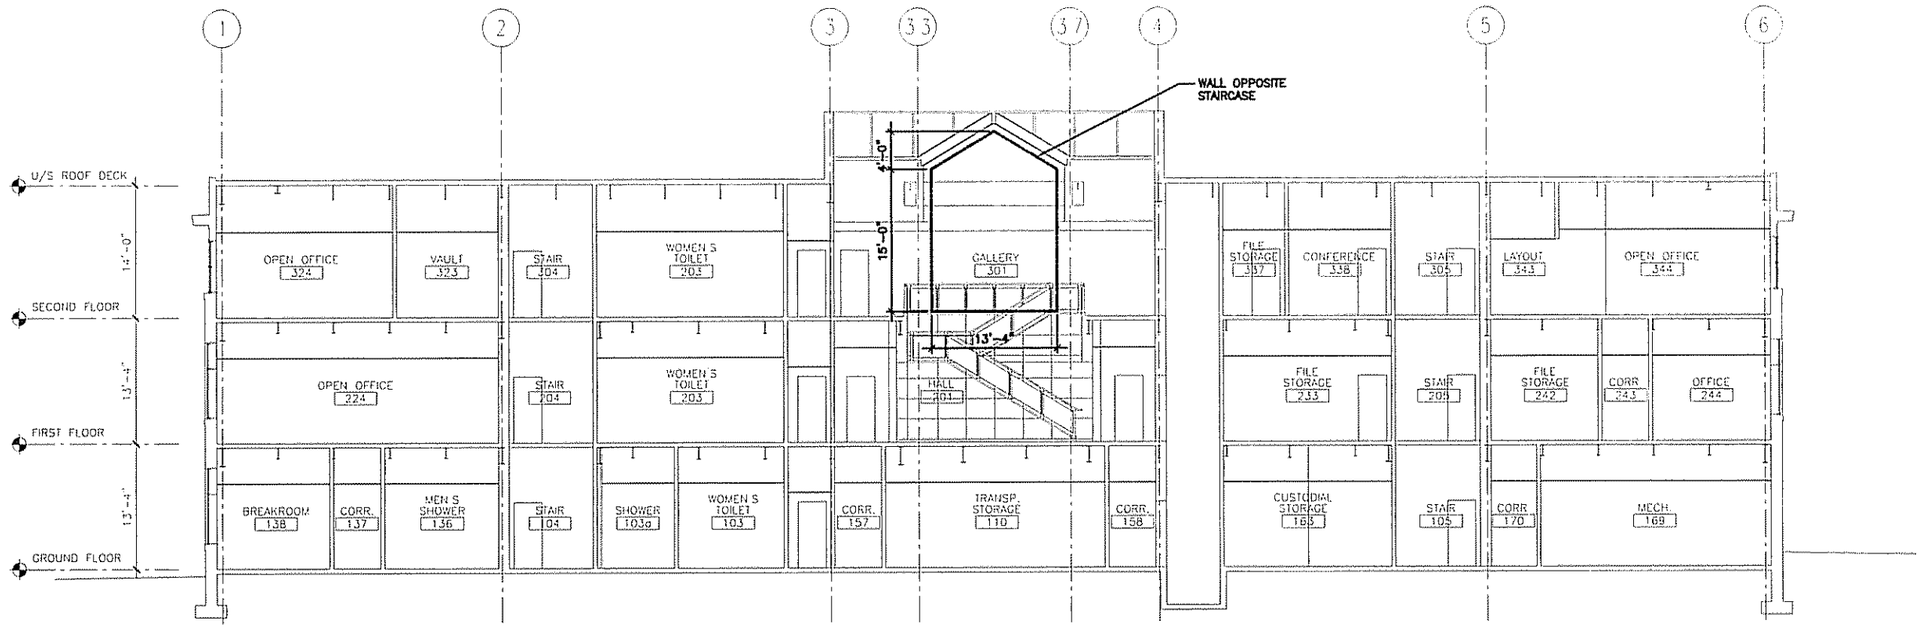

G1 BUILDING SECTION

1/8" = 1'-0"

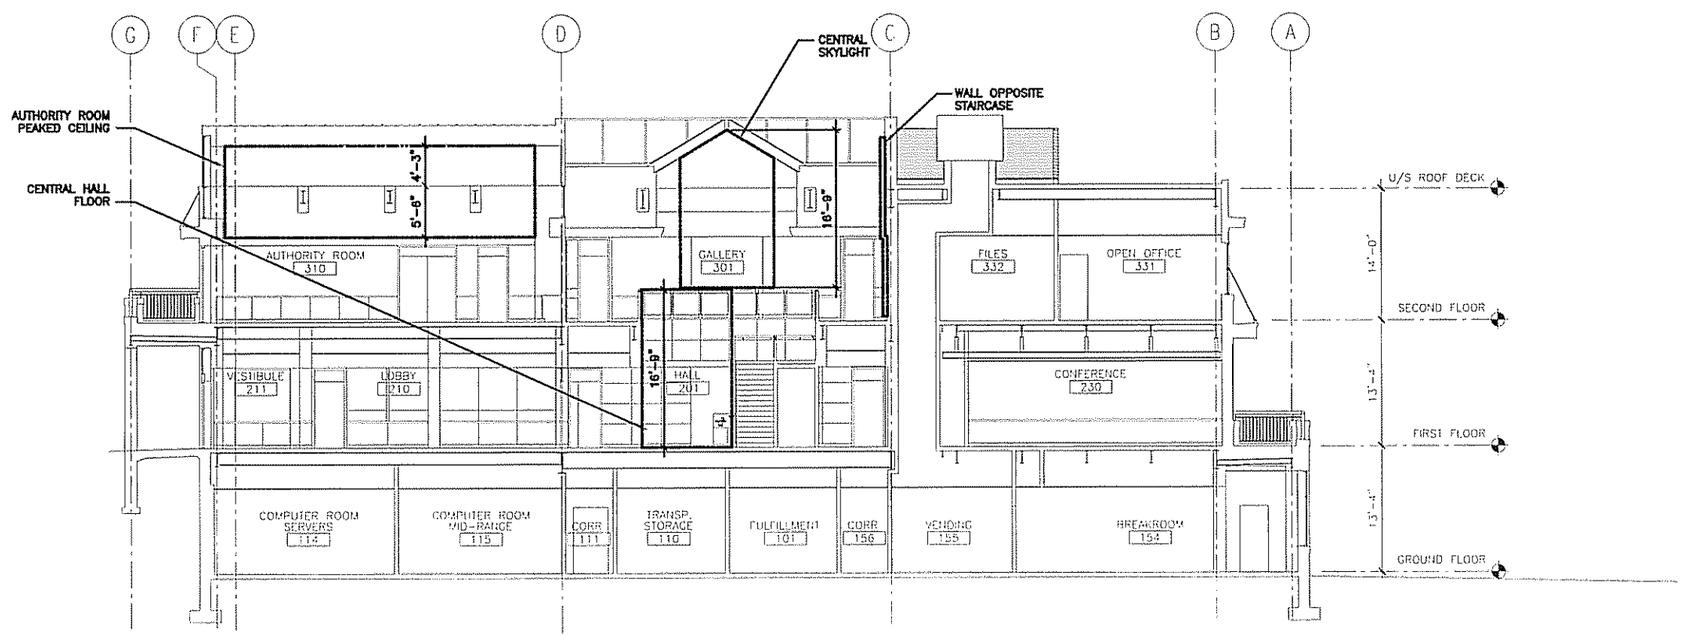

A1 BUILDING SECTION

1/8" = 1'-0"

SMRI
ARCHITECTURE ENGINEERING PLANNING
SMRT
144 Fore Street/P.O. Box 815
Portland, Maine 04104
tel. (207) 772-3846
fax. (207) 772-1070

PROJECT TITLE: MAINE TURNPIKE AUTHORITY ADMINISTRATION BUILDING PORTLAND, MAINE

CURRENT ISSUE STATUS: REVIEW 1-30-07

REV	DESCRIPTION	DATE

GRAPHIC SCALE: 0" 1"

SCALE:	AS NOTED
PROJECT MANAGER:	SLB
JC/DRAWN BY:	TCM/ DG
A/E OF RECORD:	SLB
CAD FILE:	A3.1-06016
PROJECT NO:	06016
DATE:	

SHEET TITLE: BUILDING SECTIONS

SHEET No. A3.1

© COPYRIGHT 2007 SMRT INC.

PROGRESS PRINT

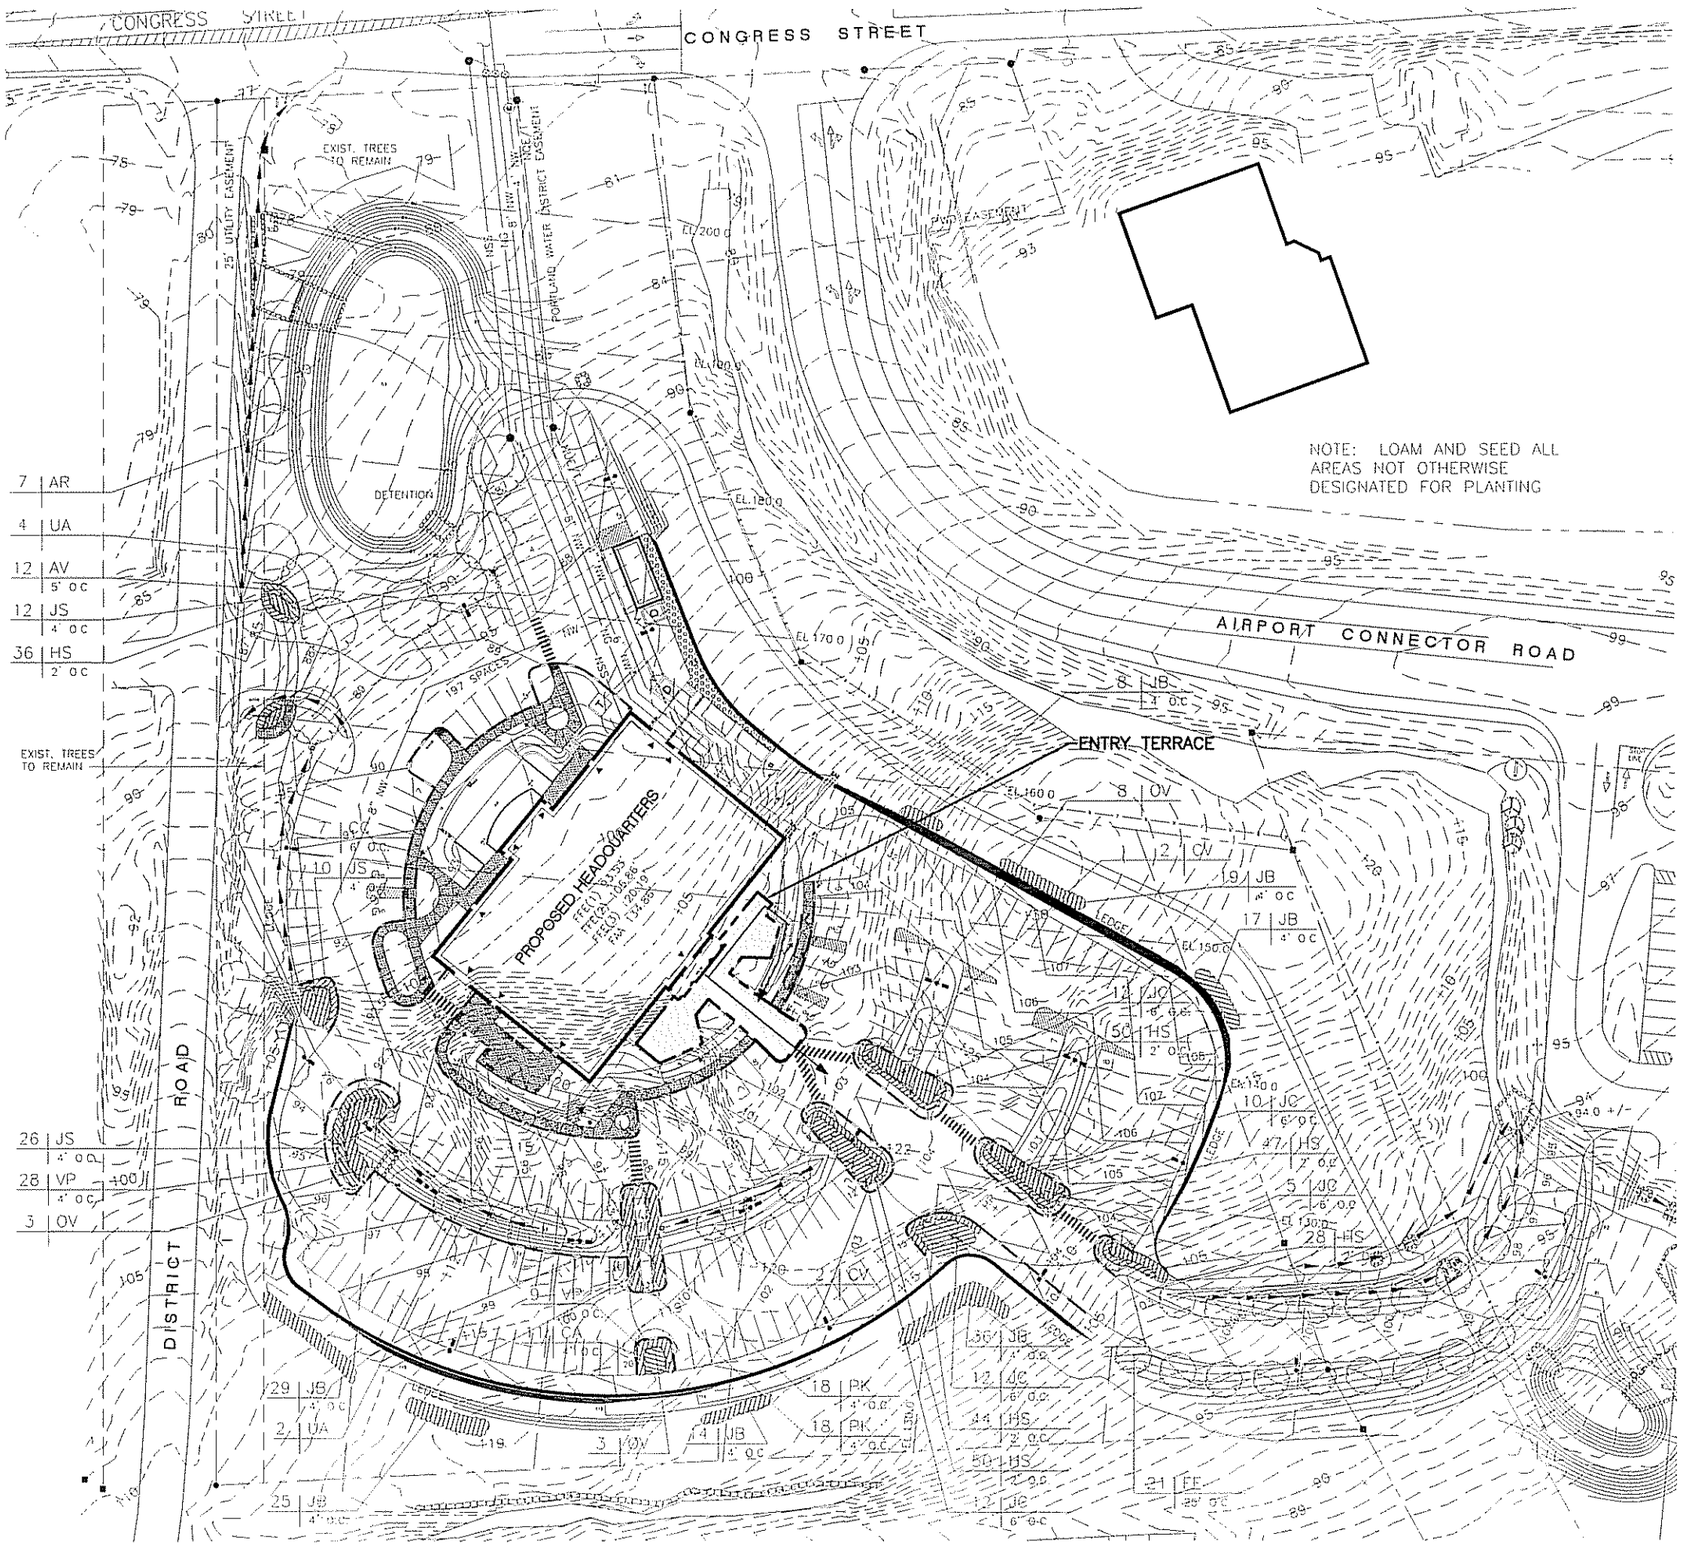

PLANT LEGEND

- DECIDUOUS SHADE TREE
- DECIDUOUS FLOWERING TREE
- EVERGREEN TREE
- SHRUB MASS
- PERENNIAL BED

SMRT
ARCHITECTURE ENGINEERING PLANNING
SMRT
144 Fore Street/P.O. Box 618
Portland, Maine 04104
tel. (207) 772-3846
fax. (207) 772-1070

PROJECT TITLE:
MAINE TURNPIKE AUTHORITY
ADMINISTRATION BUILDING
PORTLAND, MAINE

ISSUED FOR PERMITTING
1-16-07

REV	DESCRIPTION	DATE

GRAPHIC SCALE: 0" 1"

SCALE:	SHOWN
PROJECT MANAGER:	SLB
JC/DRAWN BY:	TCM/PAF
A/E OF RECORD:	MGJ
CAD FILE:	06016-L1.1
PROJECT NO:	06016
DATE:	X

SHEET TITLE:
LANDSCAPE PLAN

SHEET No. L1.1

© COPYRIGHT 2007 SMRT INC.

PROGRESS PRINT

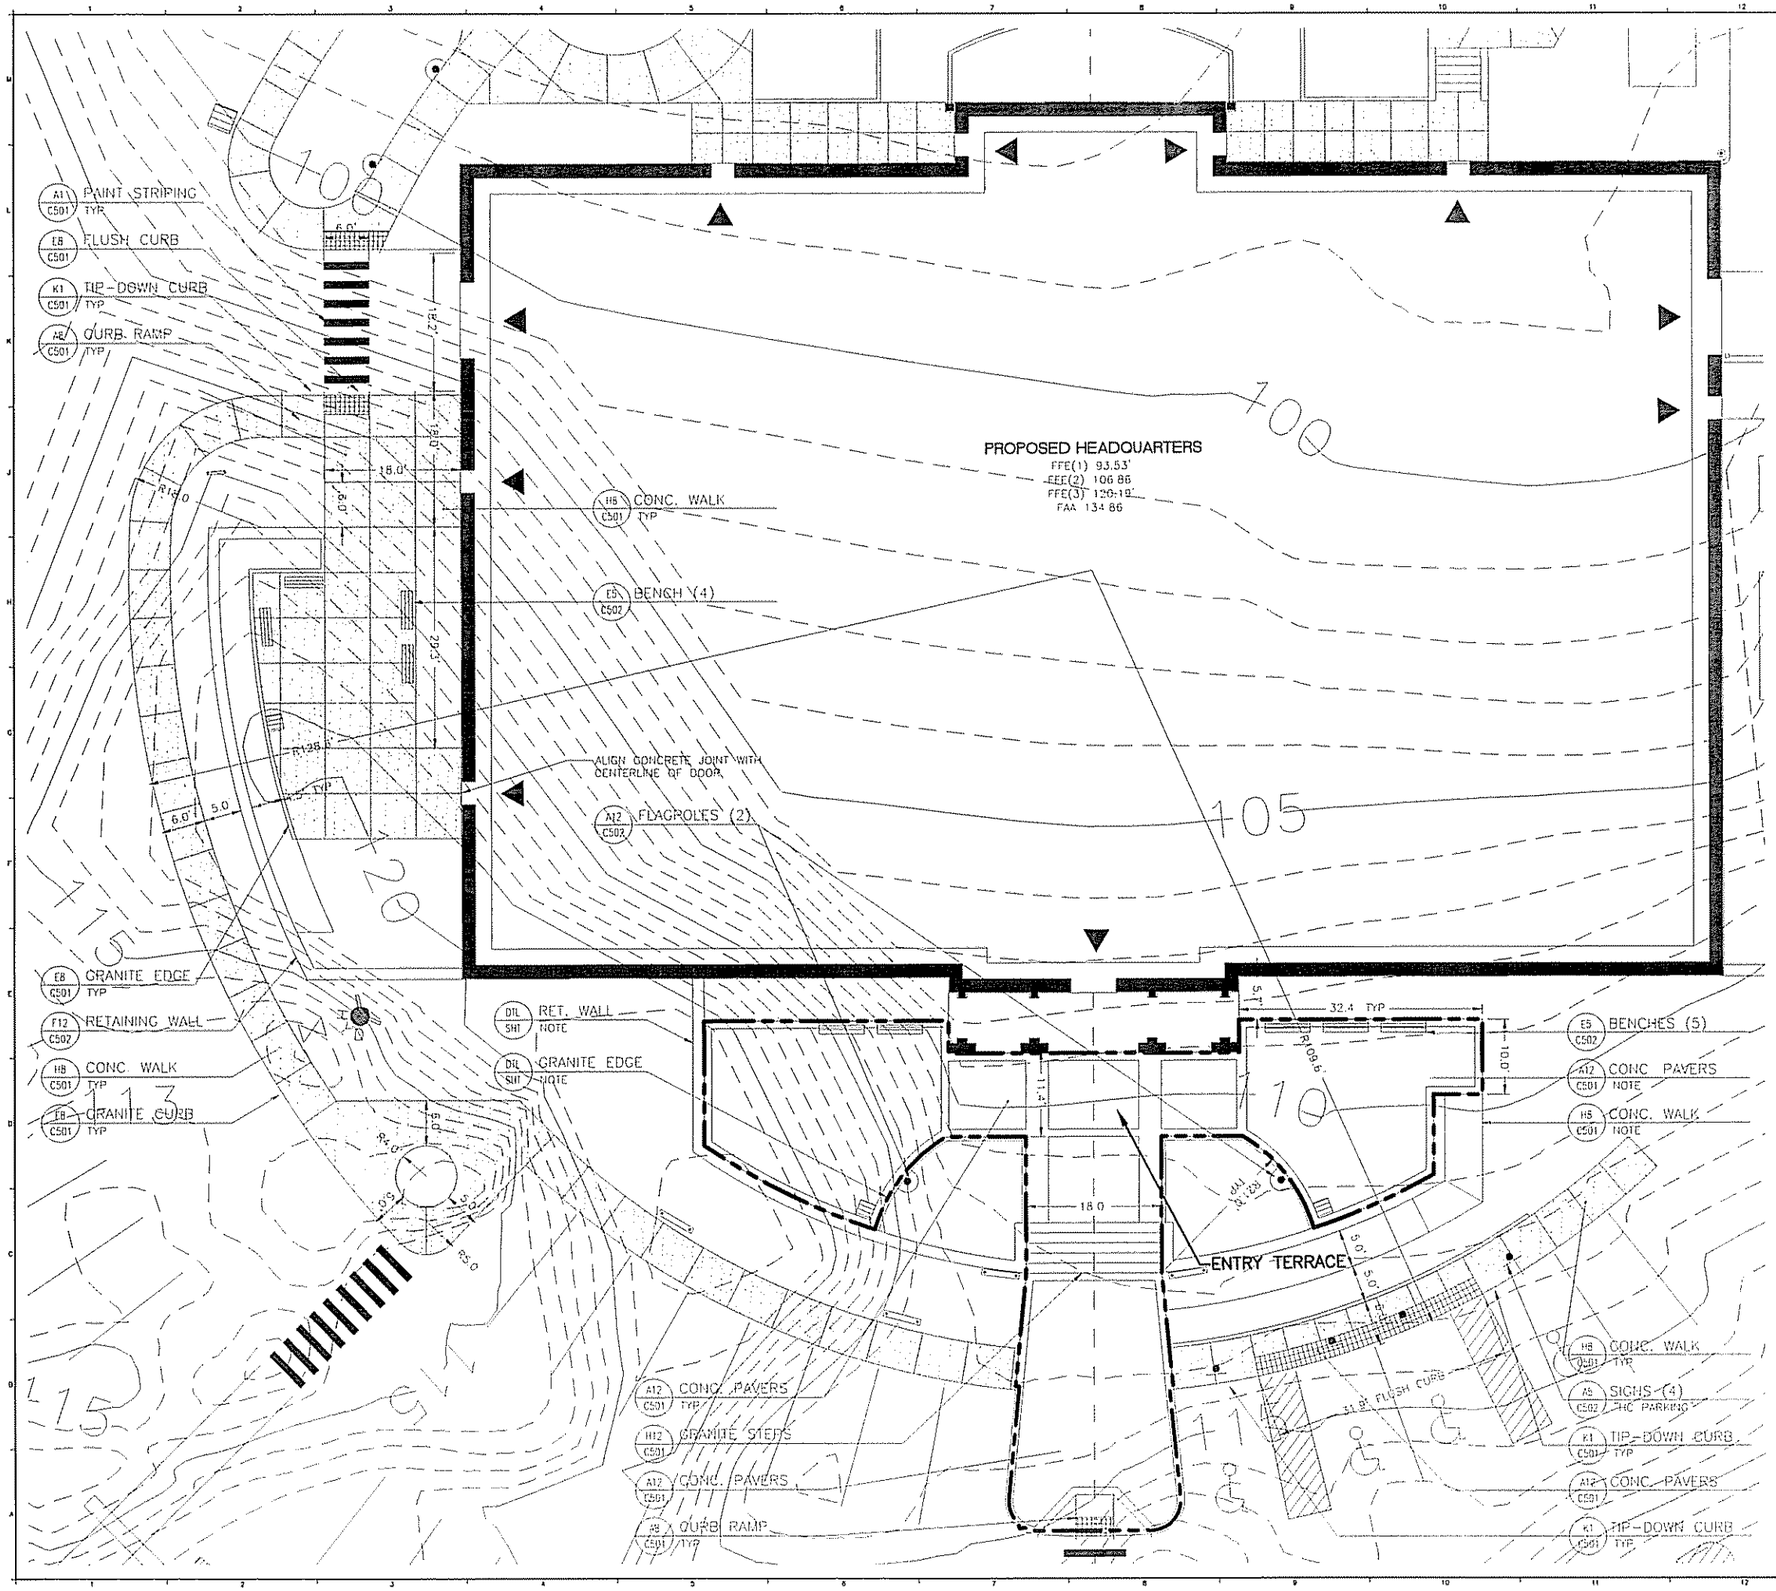

SMRT

ARCHITECTURE ENGINEERING PLANNING

SMRT
144 Fore Street/P.O. Box 618
Portland, Maine 04104
tel. (207) 772-3846
fax. (207) 772-1070

PROJECT TITLE:
MAINE TURNPIKE AUTHORITY
ADMINISTRATION BUILDING
PORTLAND, MAINE

ISSUED FOR PERMITTING
1-16-07

REV	DESCRIPTION	DATE

GRAPHIC SCALE: 0" 1"

SCALE:	SHOWN
PROJECT MANAGER:	SLB
JC/DRAWN BY:	TCM/PAF
A/E OF RECORD:	MCJ
CAD FILE:	06016-CP201
PROJECT NO:	06016
DATE:	X

SHEET TITLE:
DETAIL LAYOUT PLAN

SHEET No. L1.2

© COPYRIGHT 2007 SMRT INC.

PROGRESS PRINT